19063 BLDC WATER & WASTEWATER

BUILDING 199 PUMP HOUSE DEMOLITION DRAWING

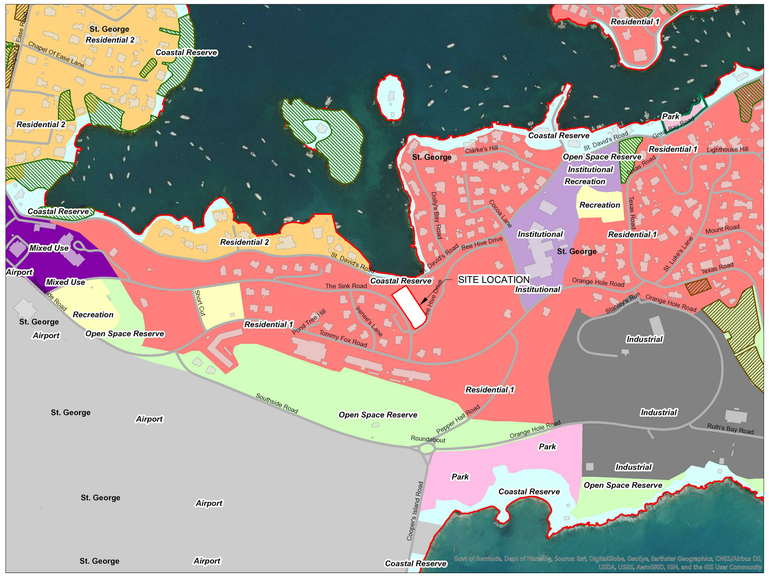

1 C1150 RESERVOIR 12A&B LOCATION PLAN
1" = 400'-0"

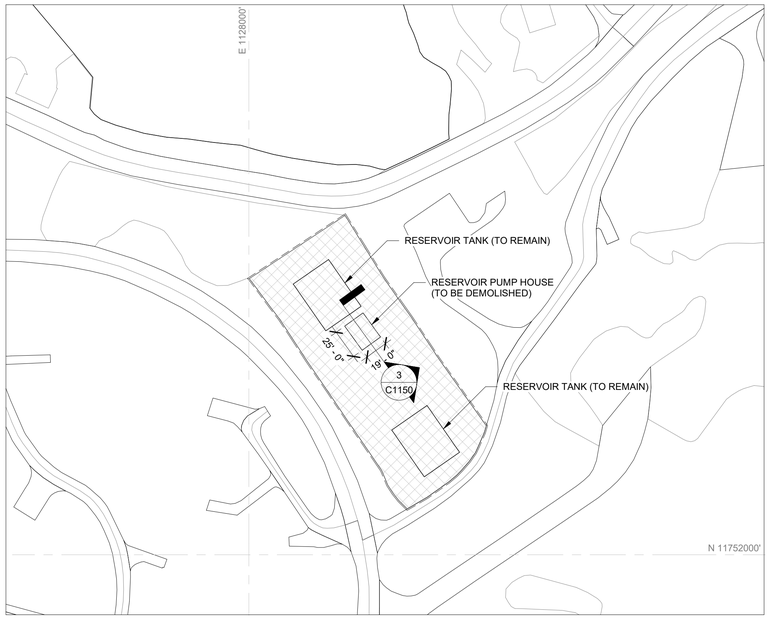

2 C1150 SITE PLAN - PHASE 1 - ST DAVIDS POTABLE - RESERVOIR 12A&B SITE PLAN
1" = 60'-0"

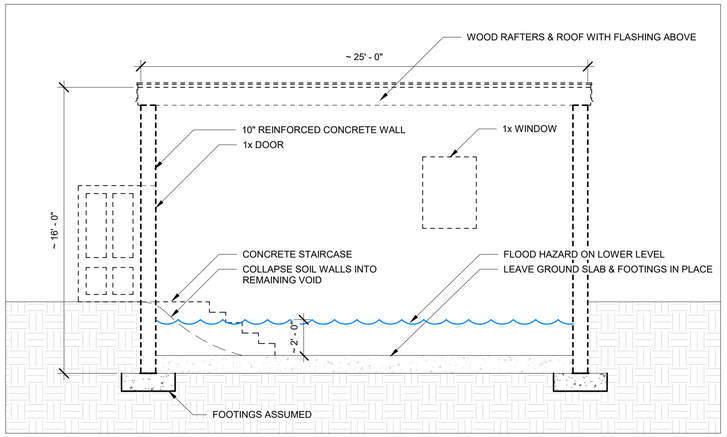

3 C1150 RESERVOIR 12A&B PUMP HOUSE SECTION
1/4" = 1'-0"

FIGURE #1: CHAINLINK FENCE SURROUNDING OVERGROWN SITE

FIGURE #2: PUMP HOUSE (LEFT) & NORTH RESERVOIR (RIGHT)

FIGURE #3: PUMP HOUSE INTERIOR WITH WOOD ROOF AND REINFORCED WALLS

FIGURE #4: PUMP HOUSE INTERIOR (FLOODED) WITH PIPEWORK & PUMPS TO BE REMOVED

SCOPE OF WORKS:

1. DEMOLISH PUMP HOUSE INCLUDING THE FOLLOWING SPECIFICATIONS:
   - A. 25'-0" x 19'-0" FOOTPRINT.
   - B. EXTERIOR WALLS, ROOF, ELECTRICAL, PIPING AND MECHANICAL EQUIPMENT.
     - a. FOOTINGS & GROUND SLAB: LEAVE IN PLACE.
     - b. WALLS: 10" REINFORCED CONCRETE, ~15FT. HEIGHT. 1x WINDOW, 1x DOOR.
     - c. ROOF: WOODEN.
     - d. ELECTRICAL: LIGHTS, CONDUIT, PANEL (MINOR).
     - e. PIPING: STEEL PIPING AND VALVES (SEE FIGURE #4).
     - f. MECHANICAL: PUMPS.
2. LAWFUL DISPOSAL OF ALL HORTICULTURAL AND CONSTRUCTION MATERIAL WASTE.

Copyright © 2020 Onsite Engineering Services Limited

This drawing is and shall remain the exclusive property of Onsite Engineering Services Limited (OES) and the reproduction and/or use in whole or in part is prohibited without prior written consent from OES.

The Contractor shall check and verify all levels, datum points and dimensions and report any discrepancy or omission to the Engineer prior to construction.

This drawing shall be read in conjunction with architectural and/or any other Consultants' documentation as may be applicable to the project. OES shall not be held responsible for lack of coordination on the part of the Contractor.

GENERAL NOTES:

1	TENDER	03 FEB 20

ONSITE ENGINEERING SERVICES LTD.
Location: 27 Jubilee Rd. Devonshire DV06
Mail: P.O. Box HM 2170, Hamilton HMJX, Bermuda
Tel: 441-297-0592 | Fax: 441-295-1988 | Email: info@onsite.bm

PREPARED BY	CHECKED BY	APPROVED BY
CRB	CRB	CRB

PROJECT NAME

BLDC WATER & WASTEWATER

60 SOUTH ROAD, WARWICK, BERMUDA

SHEET TITLE

ST DAVIDS POTABLE - RES 12A&B DEMO

ISSUED FOR TENDER

SCALE	SHEET SIZE
As indicated	24" x 36"

PROJECT NO	SHEET NO	REVISION
19063	C1150	1